8-5-19

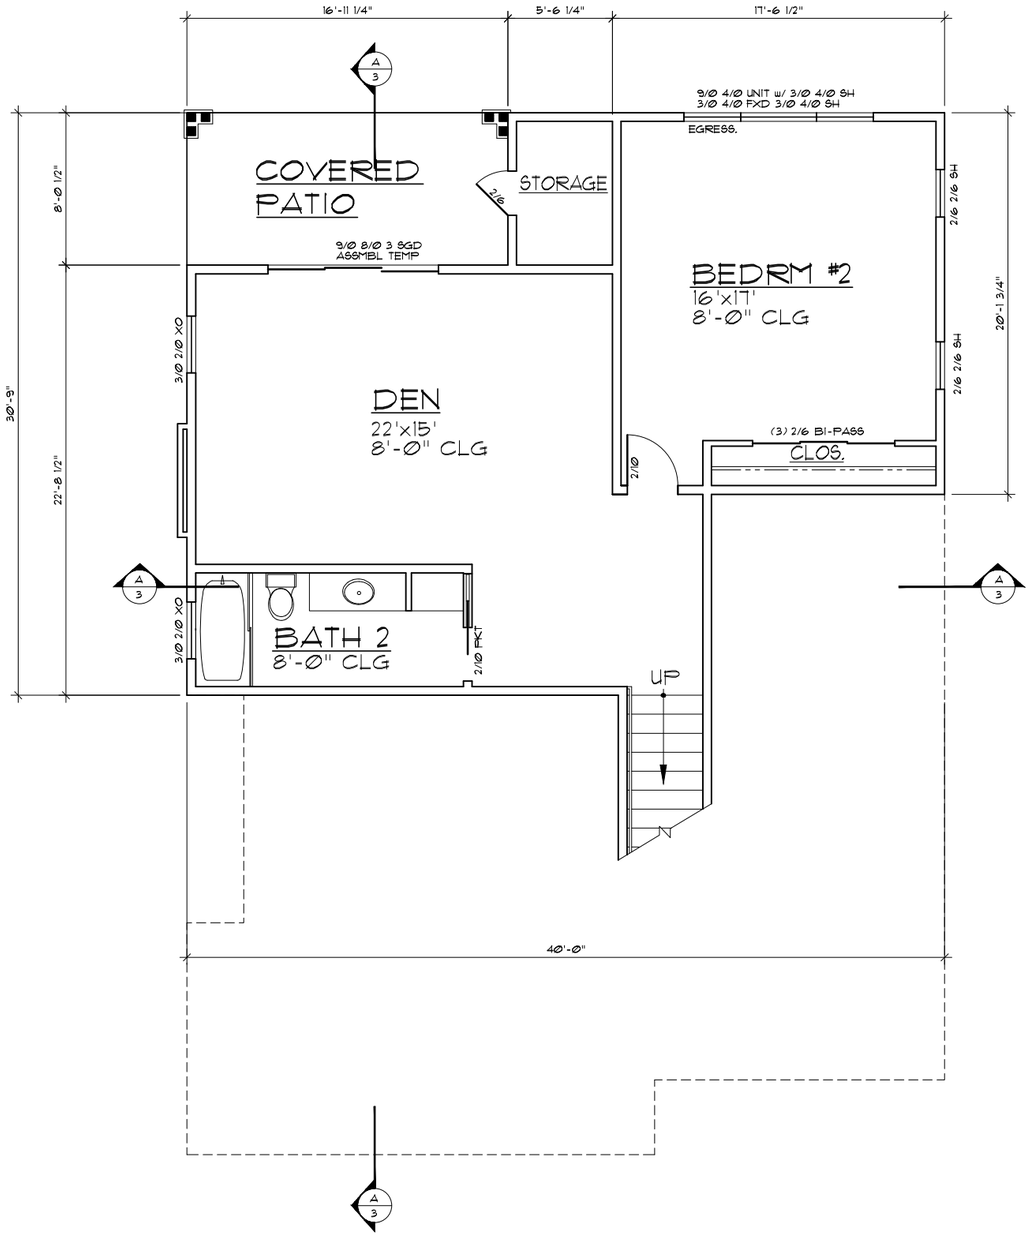

LOWER FLOOR PLAN

919 SQ.FT.

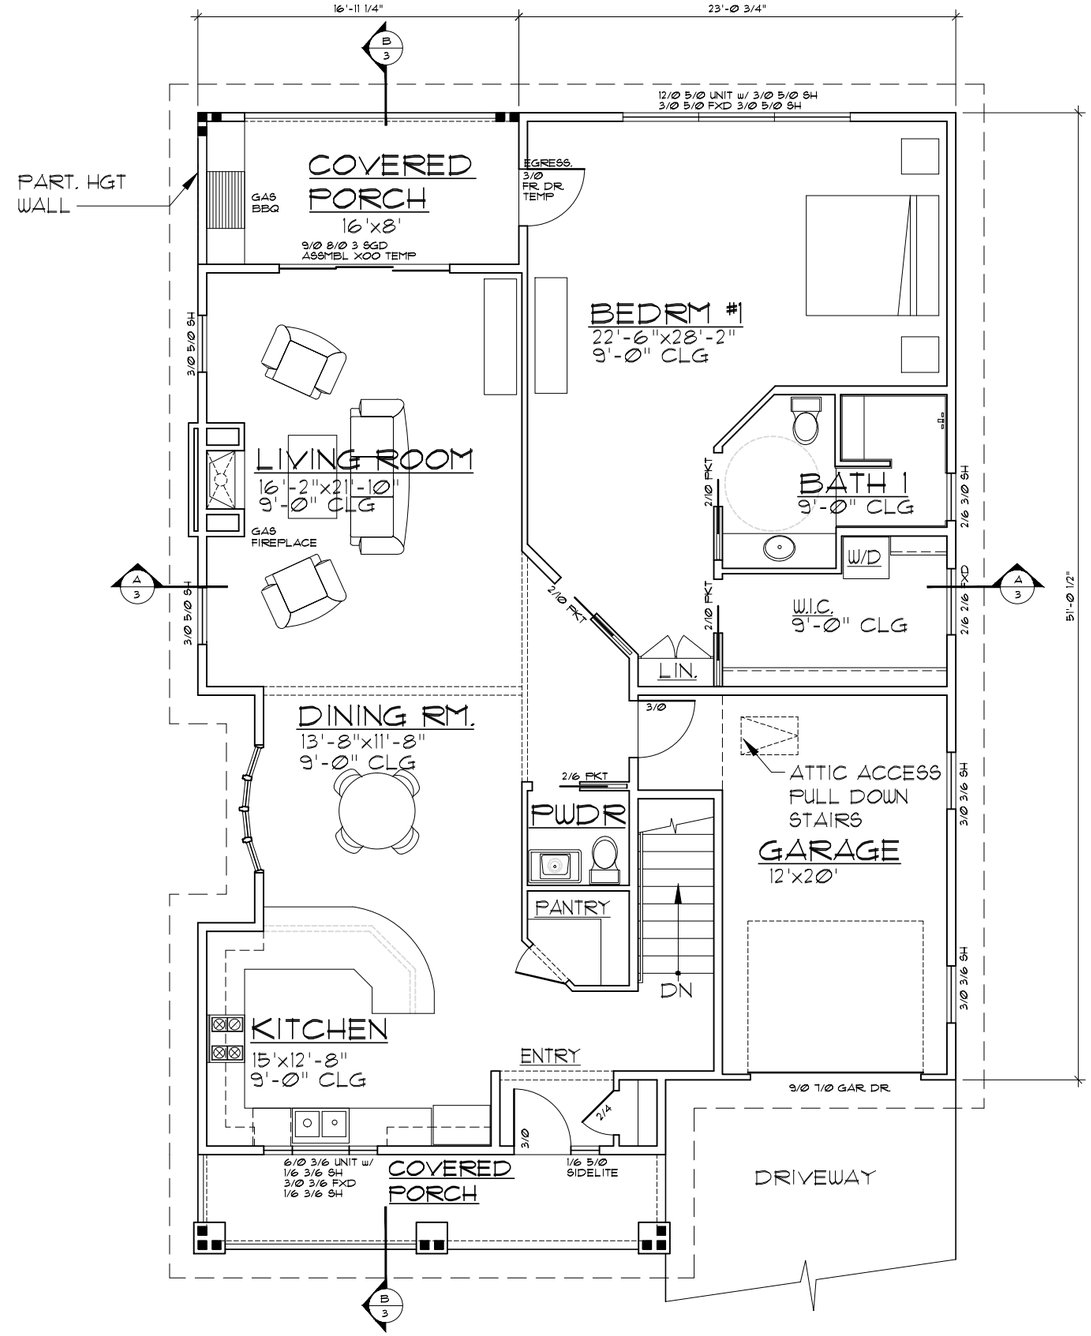

MAIN FLOOR PLAN

1,721 SQ.FT.

DOWN HILL LOT D

SCALE: 1/8"=1'-0"

REVISED
-
-
DRAWN BY: MM
DATE: 02/22/19

NOT FOR CONSTRUCTION

MICHAEL KENT MURPHY
ARCHITECT
500 AUBURN FOLSOM RD. SUITE 100
AUBURN CA 95603 - (530) 823-3379

A RESIDENTIAL PROJECT FOR:
RINCON DEL RIO
RINCON WAY
NEVADA COUNTY

SHEET