MAP OF SUBDIVISION NO. 1 DONNER CITY

BEING A PART OF LOTS 4 AND 5
IN SEC. 14 T 17N R 15E M.D.B AND M.

SCALE:- 1in. = 50 ft.

Survey completed July 28, 1909
A M McArthur SURVEYOR

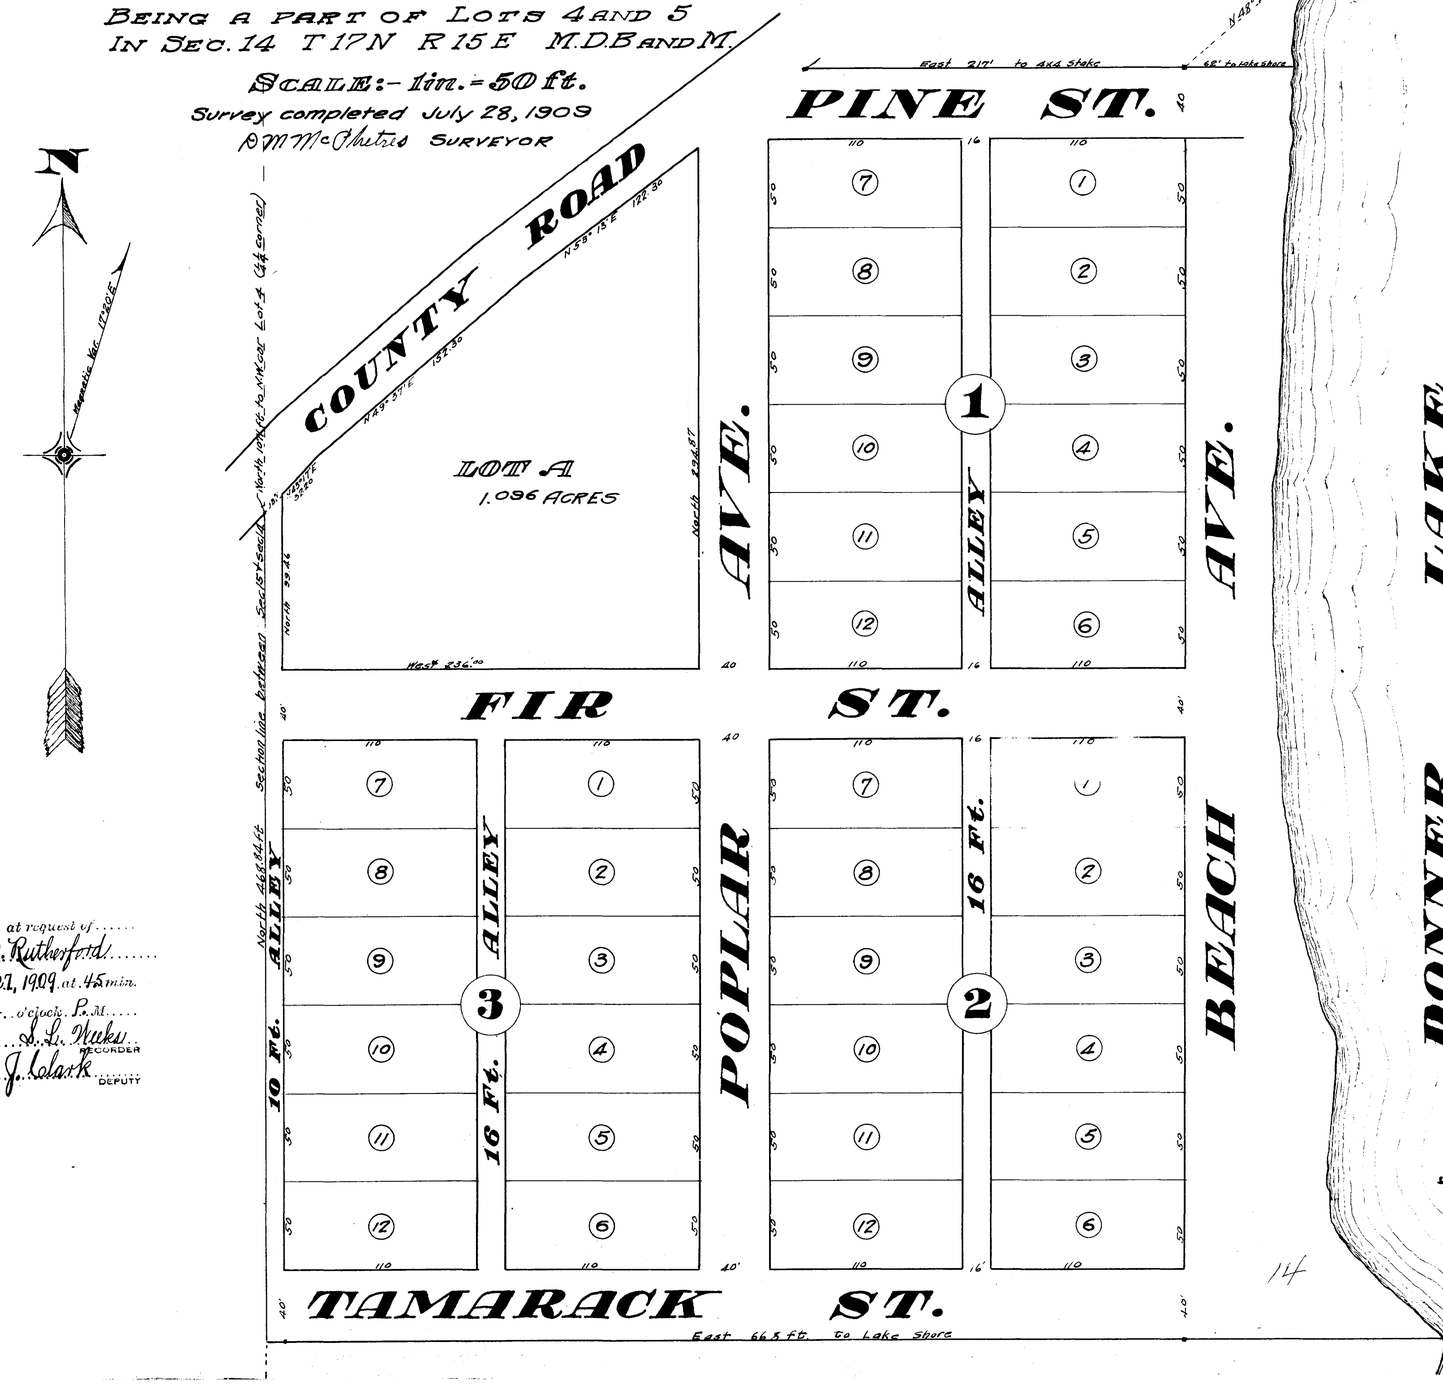

STATE OF CALIFORNIA } S.S.
COUNTY OF NEVADA }

The undersigned as owners and proprietors of the lands shown and delineated on the Map hereto attached, has caused said Map to be prepared; the lots, blocks and streets to be numbered, lettered and named as shown thereon; has consented and does hereby consent to the preparation thereof, certifies that no other persons' name is necessary to pass a clear title to the said lands; that said Map fully and faithfully represents said tract, its name and its subdivisions; and that the streets shown thereon are thoroughfares and are dedicated to the use of the Public

Ida Tomlinson
Lewis E. Tomlinson
Joseph Tomlinson
Matthew E. Tomlinson

STATE OF CALIFORNIA } S.S.
COUNTY OF NEVADA }

On this 23rd day of August in the year one thousand nine hundred and nine, before me, F. M. Rutherford a NOTARY PUBLIC, in and for said COUNTY OF NEVADA, personally appeared Ida Tomlinson, Lewis E. Tomlinson, Joseph Tomlinson and Matthew E. Tomlinson personally known to me to be the persons whose names are subscribed to the above instrument, and acknowledged to me that they executed the same.

IN WITNESS WHEREOF, I have hereunto set my hand and affixed my Official Seal, at my office in Truckee in said COUNTY OF NEVADA, the day and year in this certificate first above written.

F. M. Rutherford
NOTARY PUBLIC
in and for the County of Nevada
State of California

NEVADA CITY, CALIFORNIA
I hereby certify that there are no liens for County or State taxes, except taxes not yet payable, against the subdivision of land shown on the Map hereto attached

George Coughlan
COUNTY AUDITOR
OF NEVADA COUNTY

Nevada City, California

I Hereby certify that all the Streets, Alleys, and Avenues set out on the within map were declared Public Highways by the Board of Supervisors on the 20th day of September, 1909

N. W. Bennetts Chairman Board of Supervisors
Attest George Coughlan Clerk
By R. M. McCormack Deputy Clerk

Filed at request of F. M. Rutherford
Sept. 21, 1909 at 45 min. past 4 o'clock P.M.
S. L. Nuckles RECORDER
By S. J. Clark DEPUTY

14

14